I REQUIRE THIS PLAN TO BE DEPOSITED UNDER THE LAND TITLES ACT

November 11, 2014

ROBERT J JORDAN, O.L.S.

PLAN 28R [illegible]

RECEIVED AND DEPOSITED

Nov. 13, 2014

LAND REGISTRAR FOR THE LAND TITLES DIVISION OF LEDS (NO 28)

SCHEDULE

PART	LOT	CON	
1	11	11	PIN 44228-0085(L1)
2			
3			
4			
5			

PARTS 1, 2 & 4 ARE SUBJECT TO A RIGHT OF WAY AS SET FORTH IN INSTRUMENTS No LR45684 & LR347644

PLAN OF SURVEY OF

PART OF LOT 13
CONCESSION 11
Geographic Township of Lansdowne
TOWNSHIP OF LEEDS AND
THE THOUSAND ISLANDS
COUNTY OF LEEDS

SCALE : 1" = 20'

JORDAN & WISEMAN SURVEYING LTD.
ONTARIO LAND SURVEYORS

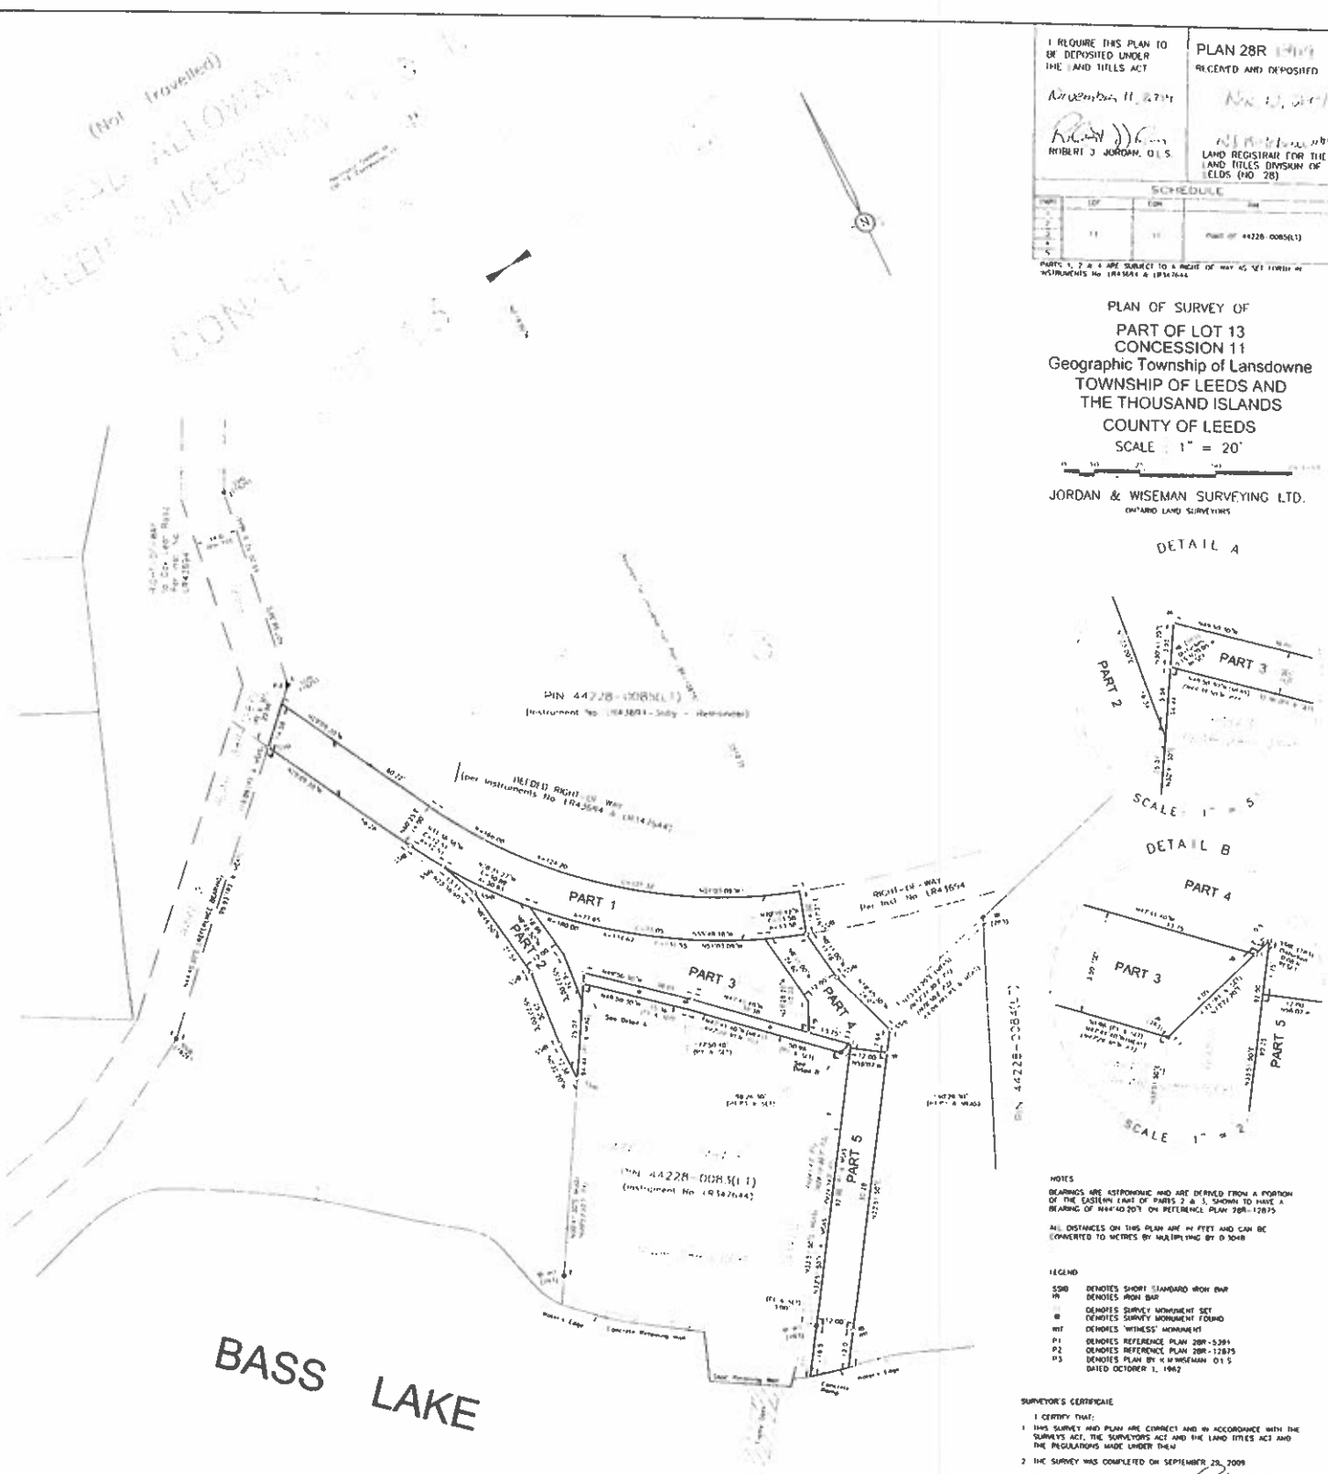

NOTES

BEARINGS ARE ASTRONOMIC AND ARE DERIVED FROM A PORTION OF THE EASTERN LIMIT OF PARTS 2 & 3, SHOWN TO HAVE A BEARING OF N44°40'20"E ON REFERENCE PLAN 28R-12875

ALL DISTANCES ON THIS PLAN ARE IN FEET AND CAN BE CONVERTED TO METRES BY MULTIPLYING BY 0.3048

LEGEND

SSIB	DENOTES SHORT STANDARD IRON BAR
IB	DENOTES IRON BAR
⊕	DENOTES SURVEY MONUMENT SET
⊕	DENOTES SURVEY MONUMENT FOUND
WIT	DENOTES "WITNESS" MONUMENT
P1	DENOTES REFERENCE PLAN 28R-5391
P2	DENOTES REFERENCE PLAN 28R-12875
P3	DENOTES PLAN BY K M WISEMAN O.L.S DATED OCTOBER 1, 1962

SURVEYOR'S CERTIFICATE

I CERTIFY THAT:

1 THIS SURVEY AND PLAN ARE CORRECT AND IN ACCORDANCE WITH THE SURVEYS ACT, THE SURVEYORS ACT AND THE LAND TITLES ACT AND THE REGULATIONS MADE UNDER THEM

2 THE SURVEY WAS COMPLETED ON SEPTEMBER 29, 2009

Nov. 11, 2014
DATE

ROBERT J. JORDAN
ONTARIO LAND SURVEYOR

JORDAN & WISEMAN
SURVEYING LTD
ONTARIO LAND SURVEYORS

P.O. Box 485
31 Perth Street
Brockville Ontario
K6V-5V9

Phone 342-3525
Fax 342-9513

Drawn By	Party Chief	Checked By	File No
RDC	BK	RJJ	075448